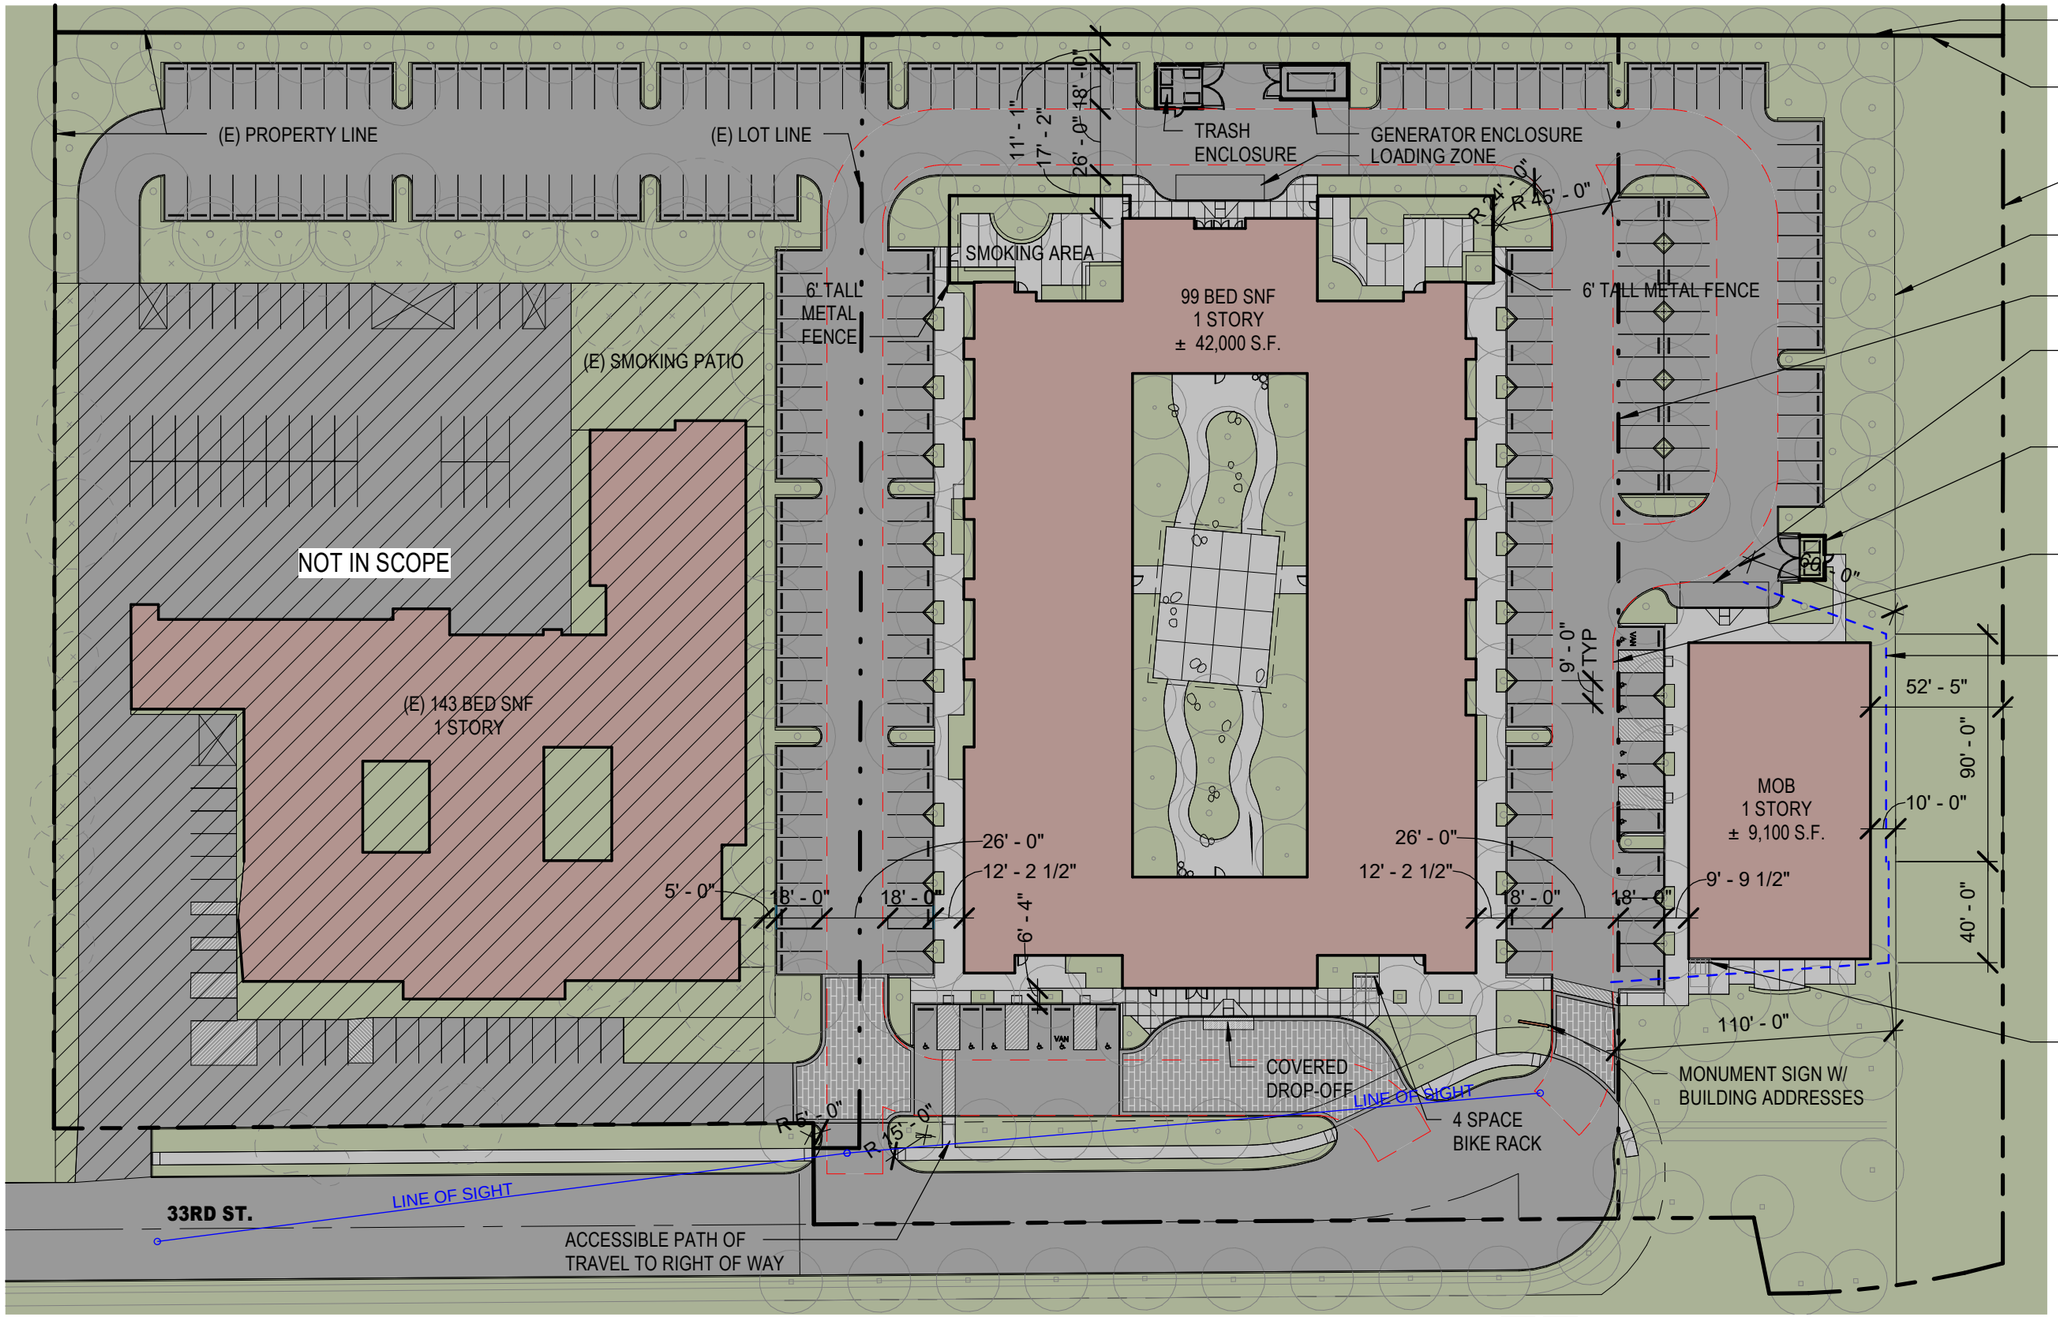

NOTE: SIGN TO BE PROVIDED AT ALL NEW DRIVEWAYS STATING THAT UNAUTHORIZED VEHICLES WILL BE TOWED.

0 30 60 90 120

A-2 ENLARGED SITE PLAN

1" = 60'-0"

PACS JURUPA HILLS POST ACUTE- CAMPUS EXPANSION

| Scale: 1" = 60'-0" | Date: 04/10/2026

TAYLOR design